# CSC-Proposed-GF-Plan

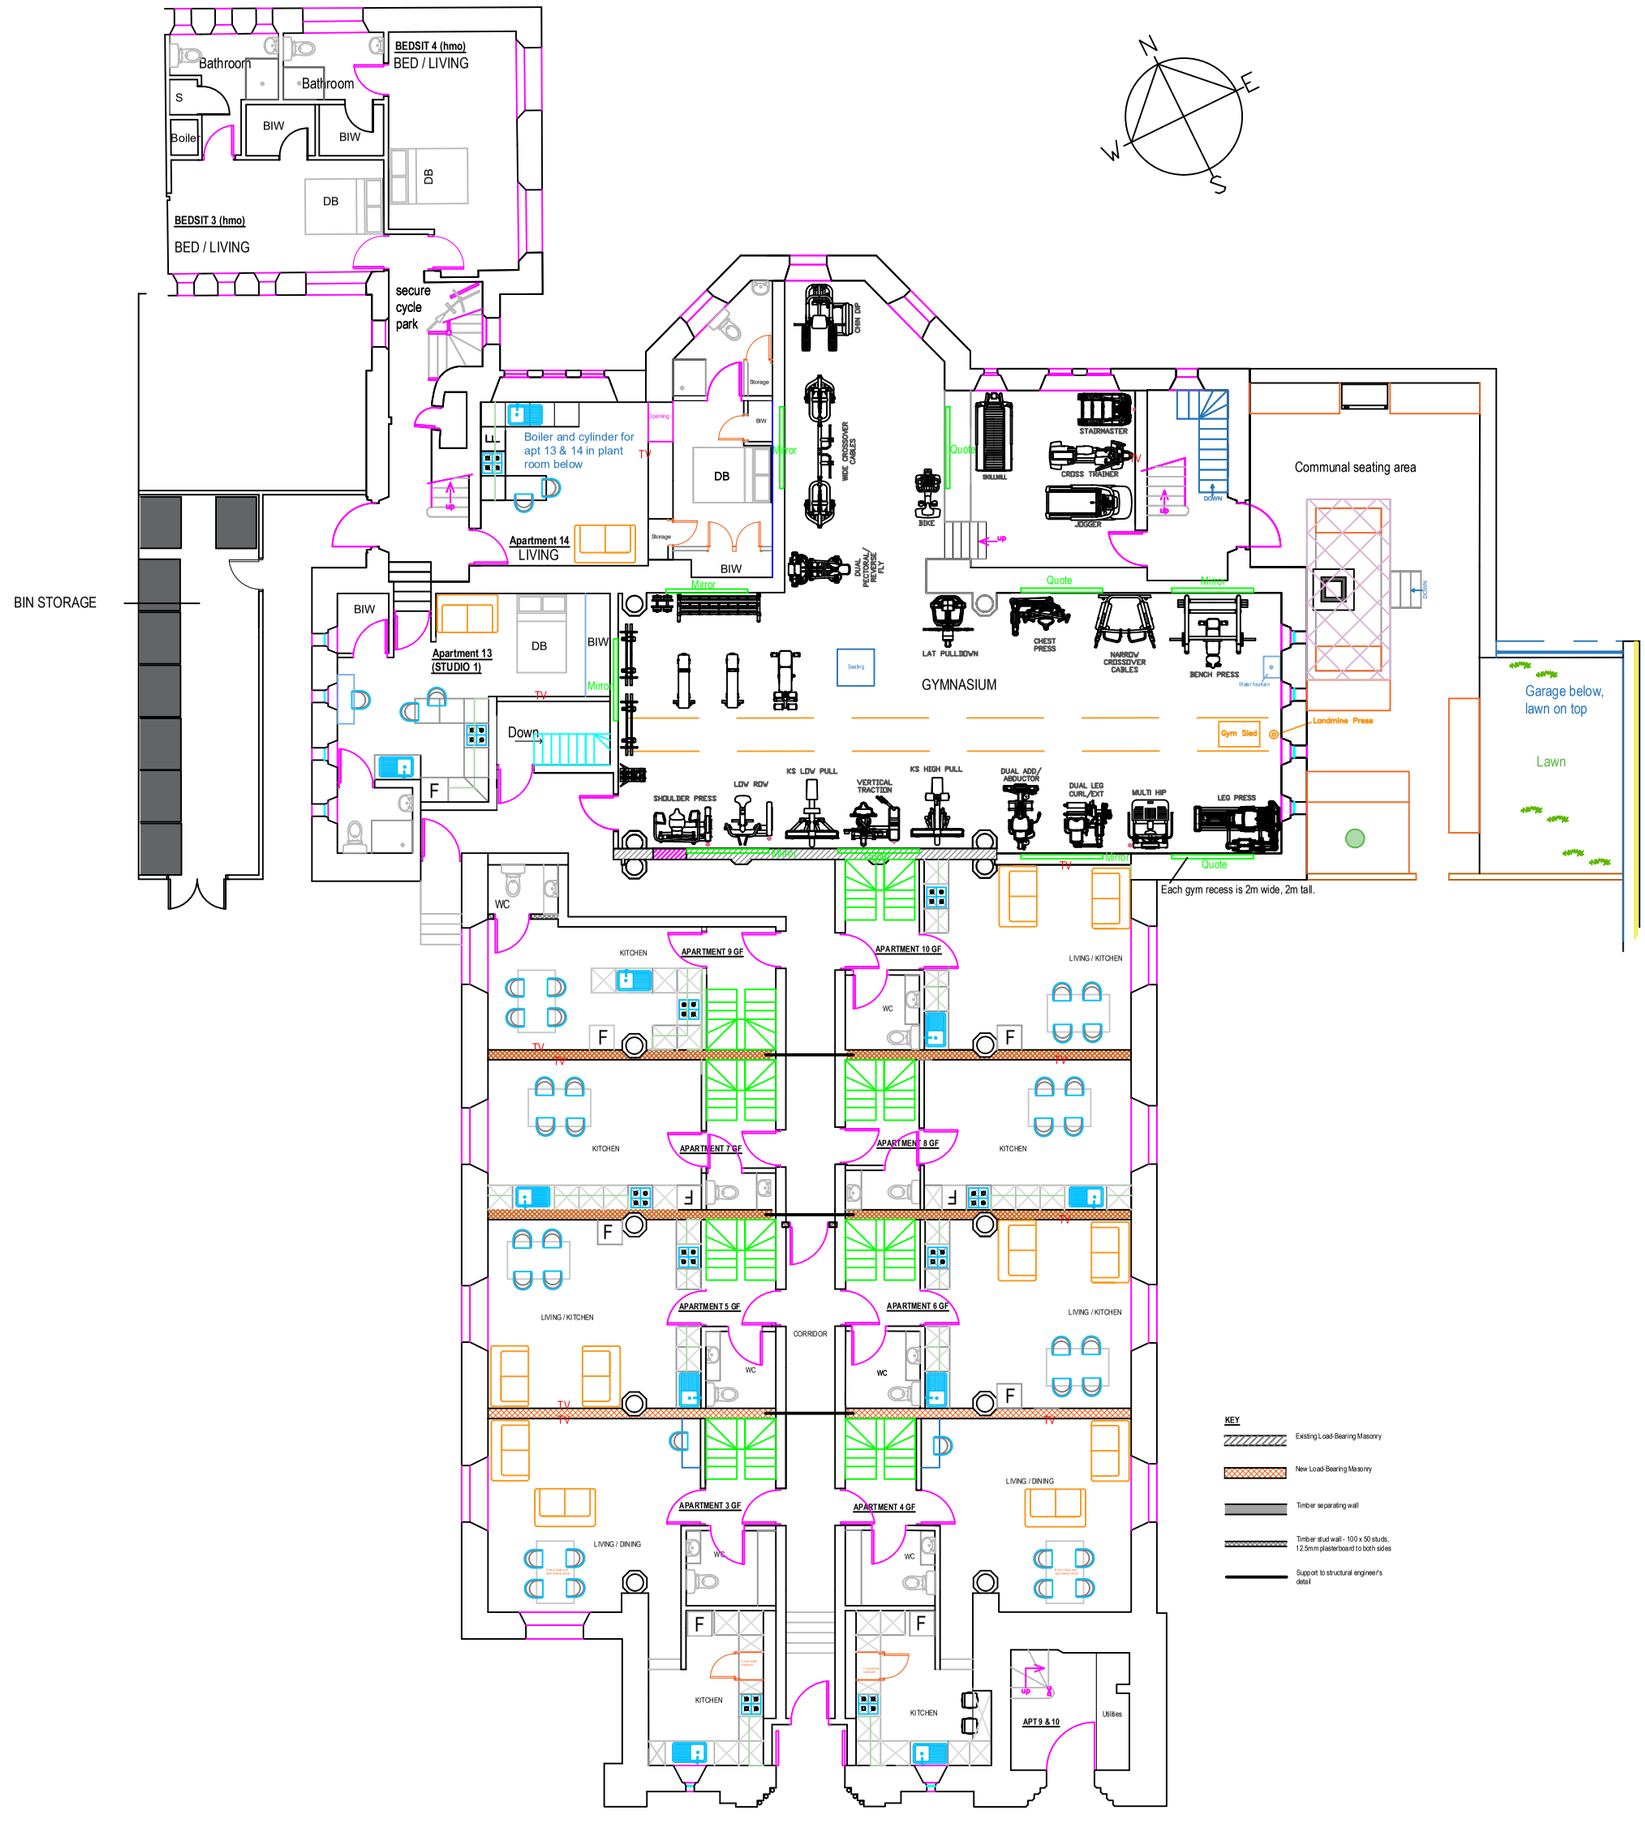


KEY

- Existing Load-Bearing Masonry
- New Load-Bearing Masonry
- Timber separating wall
- Timber stud wall - 100 x 50 studs, 12.5mm plasterboard to both sides
- Support to structural engineer's detail

PROPOSED GROUND FLOOR PLAN
1:150

| |
|---|
| Cannon Street Church |
| Scale 1:150 |
| Ground floor plan |
| Version 16 |
| Drawn by: N.D. |